Rinker MATERIALS™

Concrete Pipe Division

EOS 160-7800 Precast Concrete Stormceptor ®
(7800 U.S. Gallon Oil Capacity)

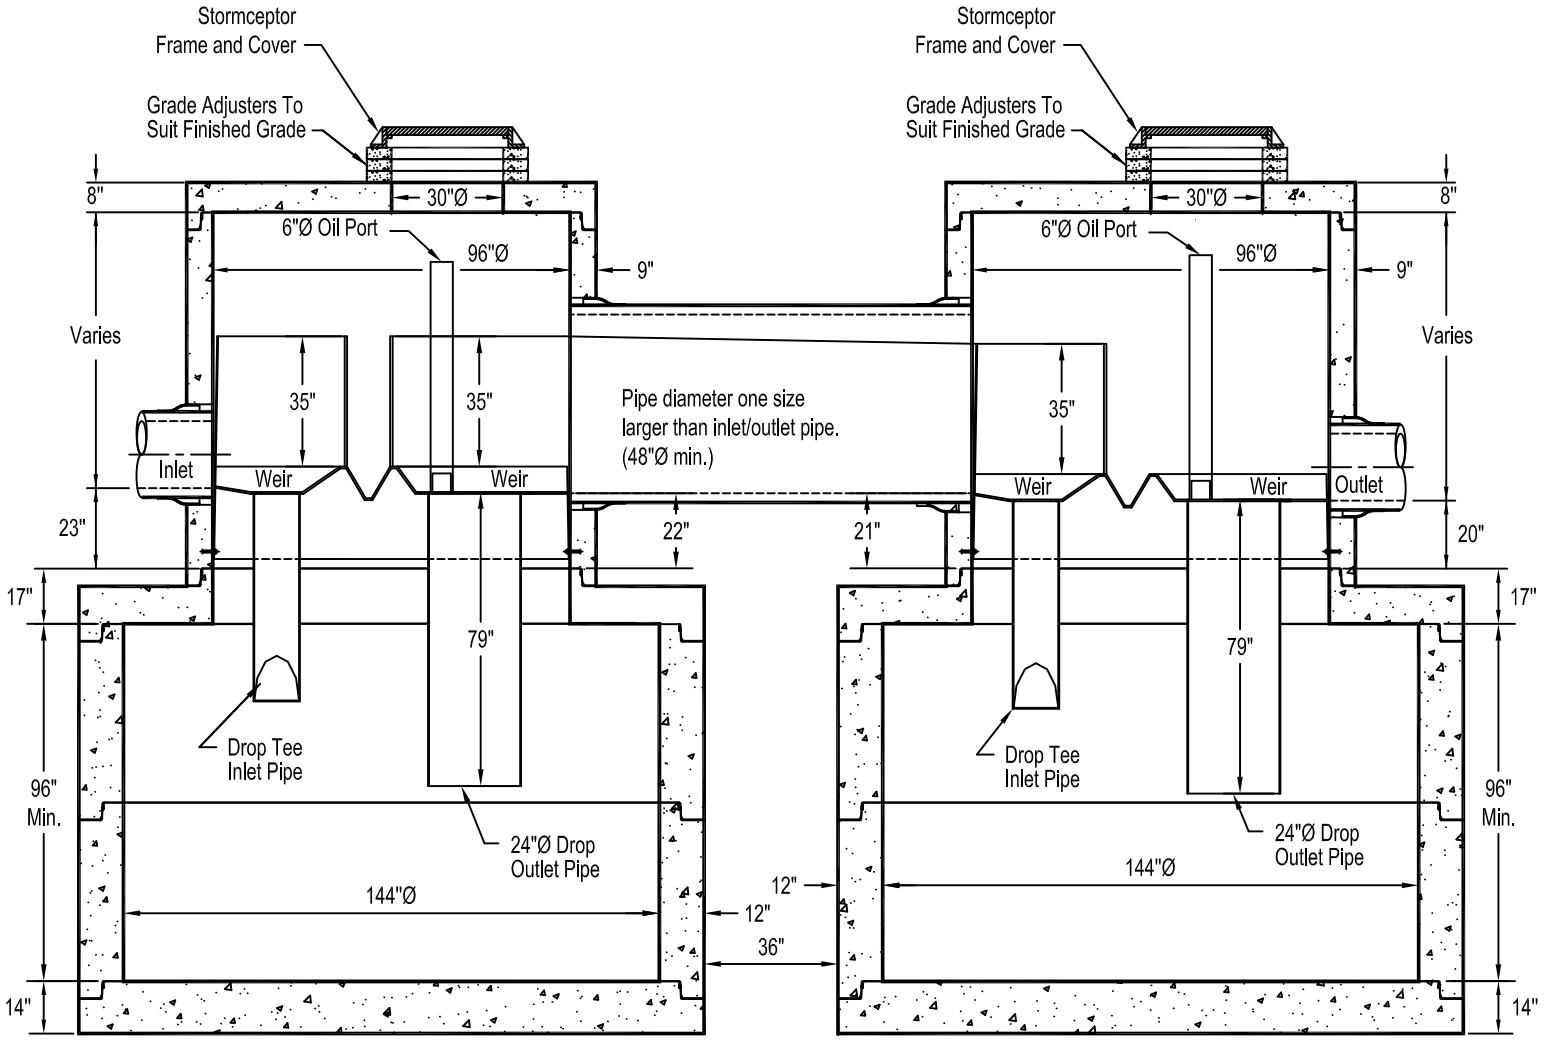

Section Thru Chambers

Notes:

1. The Use Of Flexible Connection is Recommended at The Inlet and Outlet Where Applicable.
2. The Cover Should be Positioned Over The Outlet Drop Pipe and The Oil Port.
3. The Stormceptor System is protected by one or more of the following U.S. Patents: #5753115, #5849181, #6068765, #6371690, #7582216, #7666303.
4. Contact a Concrete Pipe Division representative for further details not listed on this drawing.